GENERAL NOTES:

1. PROVIDE STEEL LINTELS AT ALL BRICK OPENINGS AS REQUIRED.
2. BRICK VENEER MUST BE SUPPORTED BY NON-COMBUSTIBLE MATERIALS TO FOOTING PER LICENSED ENGINEER.
3. PROVIDE SCREENED SOFFIT VENTS AT 96"O.C. AROUND HOUSE; CONTINUOUS AT ALL VAULTS; AND PROVIDE PROPER ROOF VENTILATION PER LOCAL BUILDING CODE REQUIREMENTS.
4. ALL WINDOW SIZES SHOWN ARE NOMINAL-CONSULT WINDOW MANUFACTURER AND/OR GENERAL CONTRACTOR FOR ACTUAL SIZES, AND ROUGH OPENING SIZES. VERIFY THAT ALL APPLICABLE WINDOWS MEET EGRESS REQUIREMENTS FOR LOCAL BUILDING CODES.
5. CREATIVE HOME DESIGNS, INC., SHALL NOT BE RESPONSIBLE FOR FIELD CHANGES OR CLIENT ALTERATIONS TO THIS PLAN.

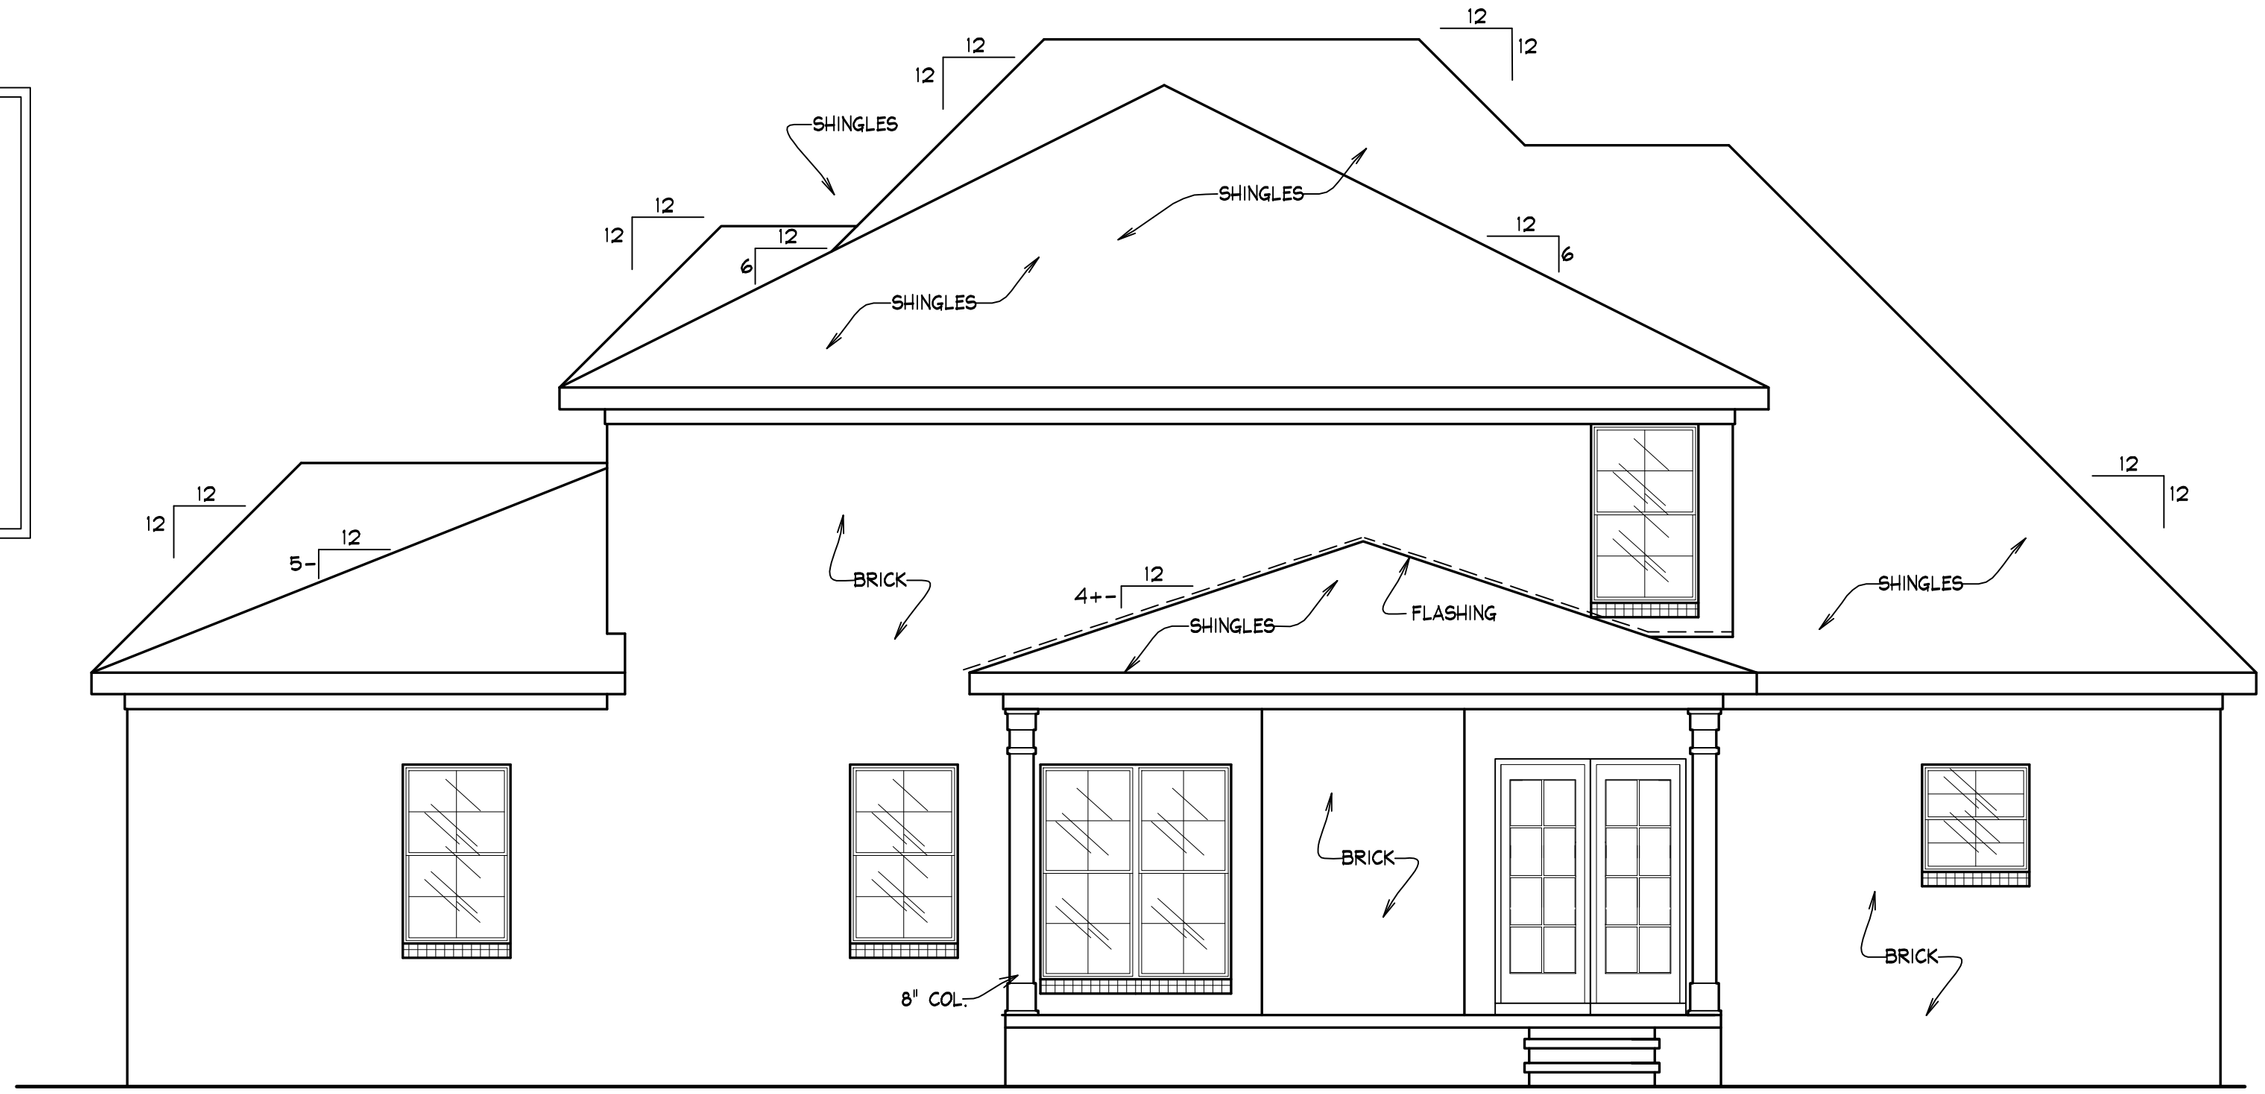

REAR ELEVATION

SCALE 1/4"=1'-0"

FRONT ELEVATION

SCALE 1/4"=1'-0"

COPYRIGHT © , BY CREATIVE HOME DESIGNS INC. OF MIDDLE TENNESSEE. ALL RIGHTS RESERVED

REVISIONS

While every attempt has been made in the preparation of this plan to avoid errors, omissions, and mistakes, the designer can not guarantee against human error. The contractor and/or client shall verify all conditions, dimensions, details and specifications and be responsible for same. The designer will not be liable for human error after construction begins.

CREATIVE HOME DESIGNS, INC.
OF MIDDLE TENNESSEE
745 S. Church St., Suite 230
Murfreesboro, TN 37130 (615) 890-2855

It is the intent of these documents to provide sufficient information to the experienced builder to construct the project shown; it is therefore his responsibility to verify accuracy and compliance with all regulatory agencies prior to construction; and their requirements must take precedence over those shown.

DATE 4-3-14
DRAWN P.B.
JOB NO. B1
2068
SHEET 1